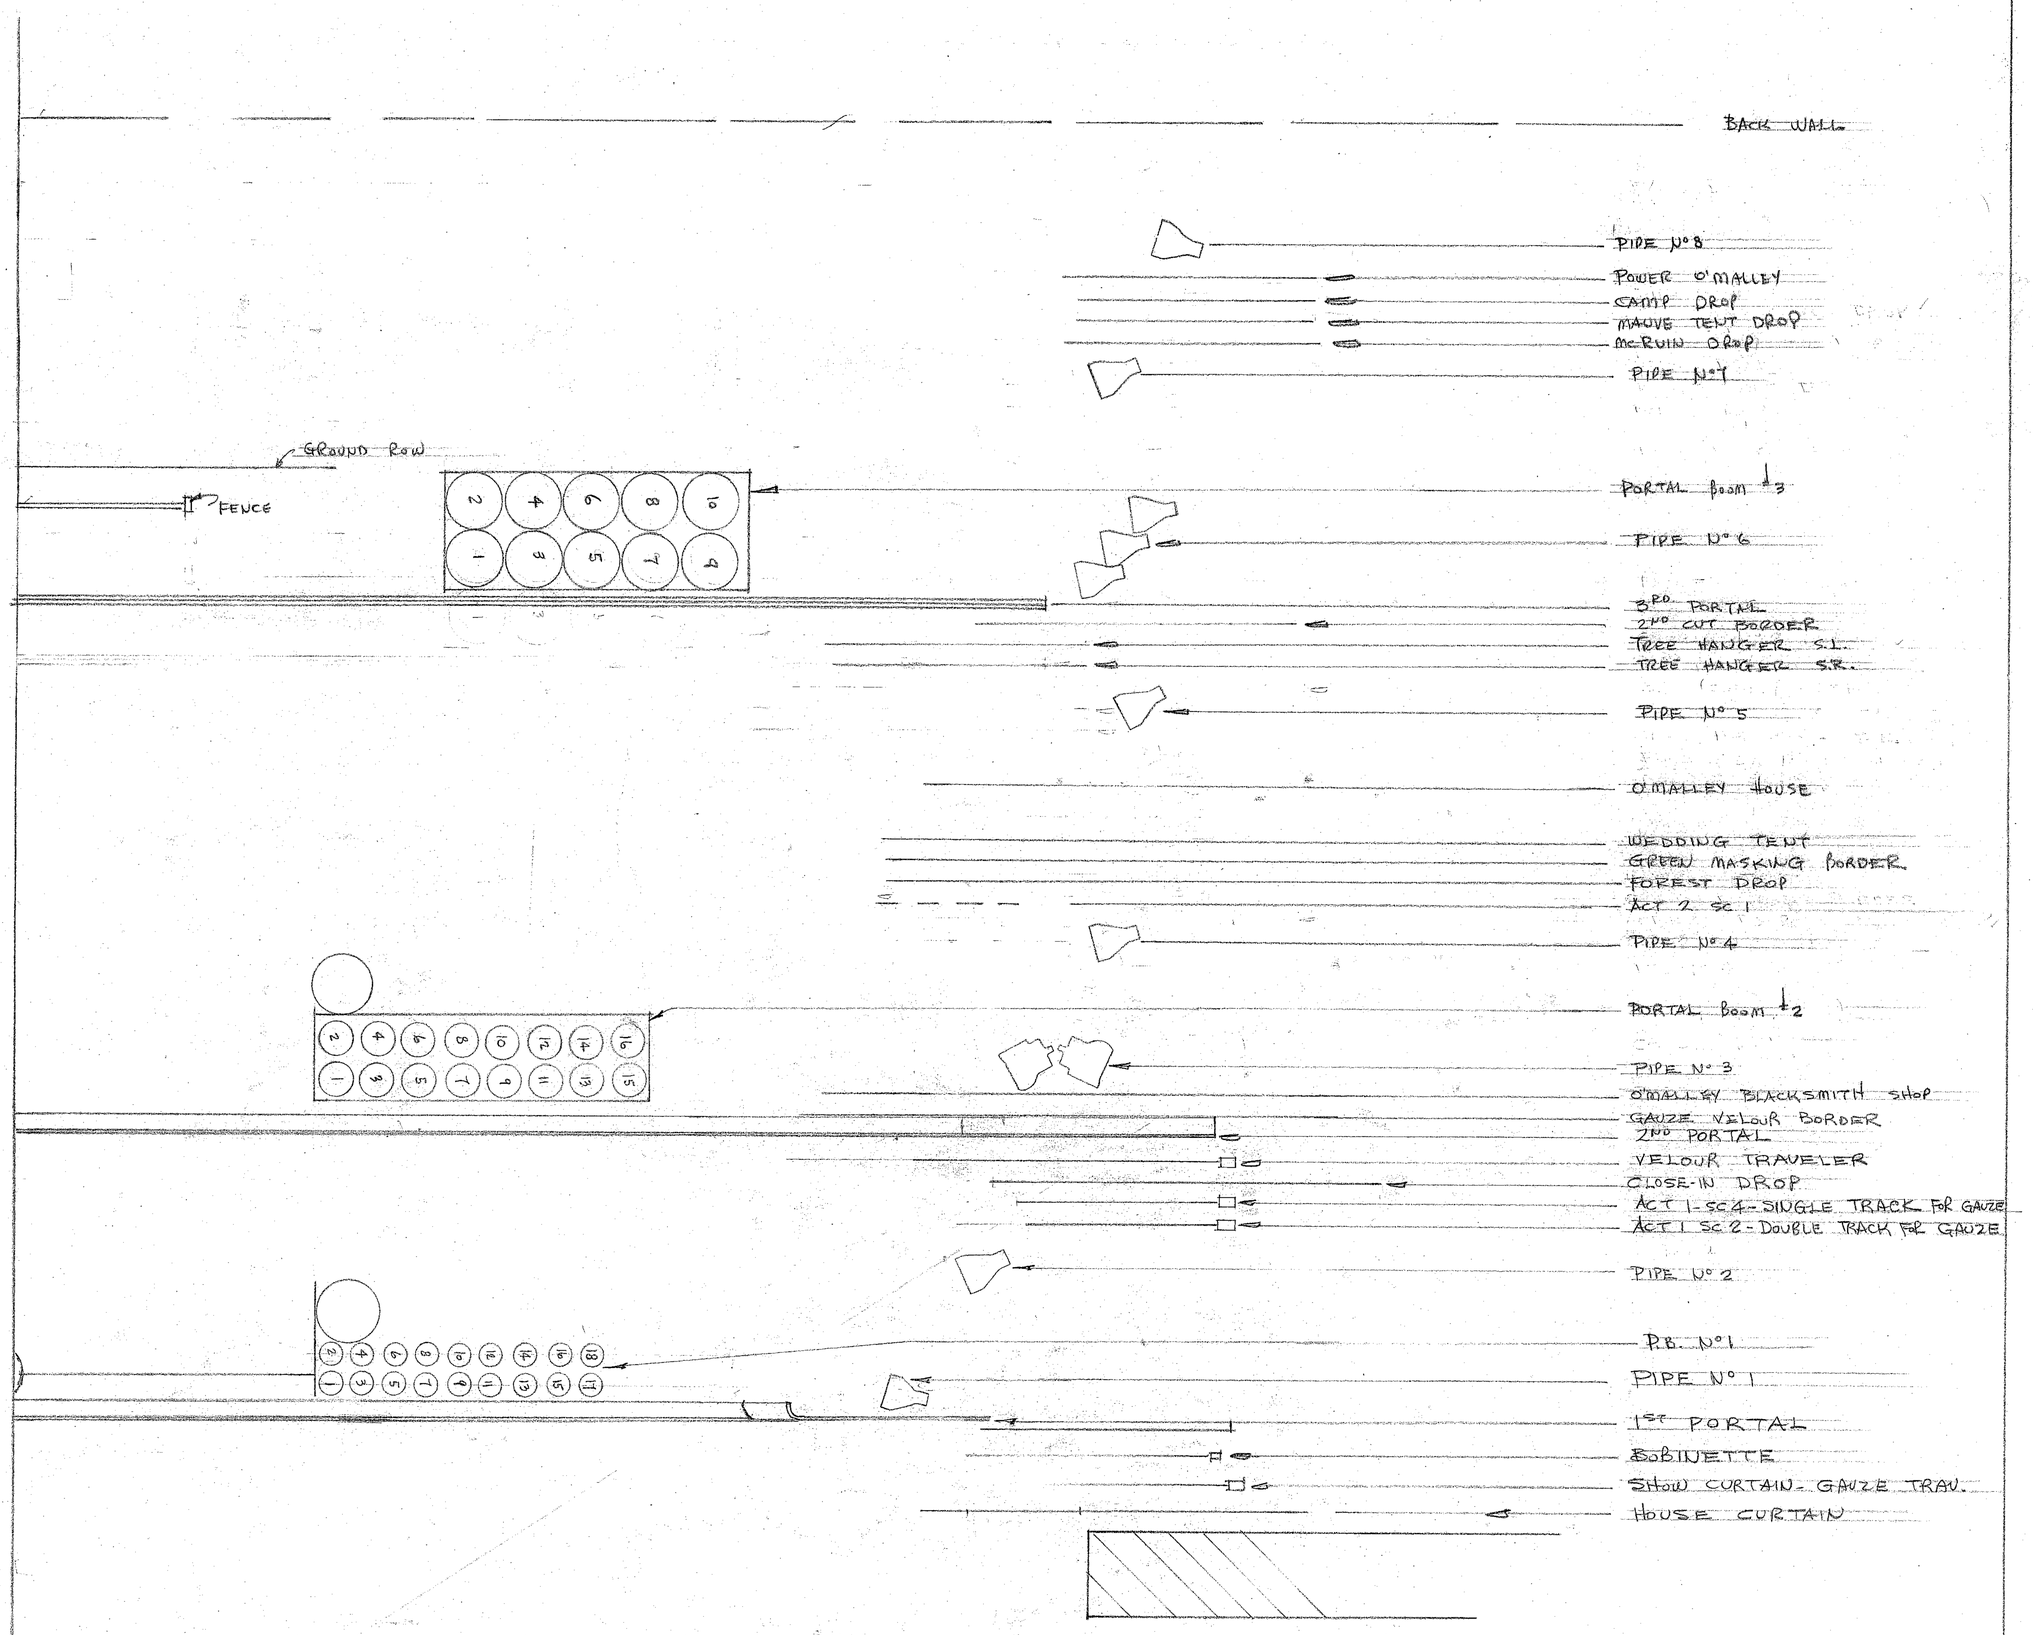

HANGING SECTION

PRODUCTION: THREE WISHES FOR JAMIE

SET TITLE: HANGING SECTION

PRODUCER: ALBERT & ARTHUR LEWIS

DIRECTOR: EDWIN LESTER

PROJ # | SET

SCALE: 1/2" = 1'-0" | DATE: FEB 1-25-62 | DRAWN BY

ART DIRECTOR
GEORGE JENKINS

REVISION OF PLAN BY A. FEDER